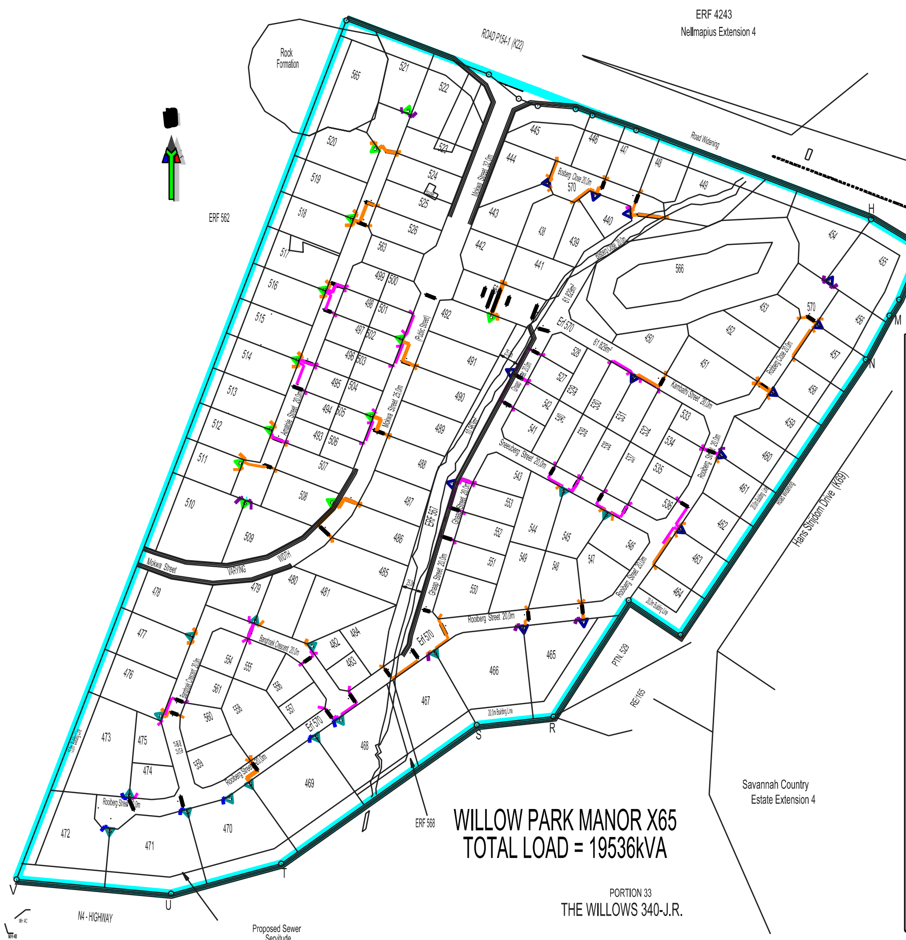

WILLOW PARK MANOR X65

UNIQON WONINGS (PTY) Ltd — REG. NO. 99/01441/07

ELECTRICAL

DWG. No. P1056-02-02 REV E

NO	DATE	AMENDMENT BY PIENAAR & ERWEE
A	04-2008	TOWN LAYOUT CHANGES
B	04-2008	T4's POSITION CHANGE, STREETLIGHTS IN MAIN ROAD
C	06-2008	CHANGE CB SIZES ON STANDS MD
D	19-08-2008	CHANGE MINISUBS 35=630; 34=500; 33=500;32=500; 25=500; 20=630; 12=500; 10=630; 7=630 CHANGE MD ON ERF: 113 (250 - 200); 82 (300 - 275); 5 (200 - 175)
D	10-08-2008	REVISE STAND NO. ACCORDING TO LAND SURVEYOR

DESIGN	DATE	CHECKED	DATE
RUDI JANSEN		JOHANN ERWEE	
DRAWN	**DATE**	**CHECKED**	**DATE**
RUDI JANSEN	05/2008	BEN CLOETE	

PIENAAR & ERWEE
ENGINEERS (PTY) LTD
Elektriese Ingenieurs & Projekbestuurders
Electrical Engineers & Project Managers
Reg No. 2003/012848/07

ROSLYNLAAN 389 ROSLYN AVE
WATERKLOOF GLEN, PRETORIA
TEL : (012) 998 5219 FAX : (012) 998 5210
mail@erwee.co.za

CONTOURS:

NO	DATE	DRAWN	AMENDMENT	REQUESTED	CHECKED
A			- - - - - -	-	
B			- - - - - -	-	
C			- - - - - -	-	
D			- - - - - -	-	

VERIFICATION OF CONNECTION POINT BY SPECIALIST ENGINEERING: 11kV OR LV	DATE:	
VERIFICATION OF ELECTRICAL DESIGN BY SPECIALIST ENGINEERING: DEVELOPMENT	DATE:	
ELECTRICAL DEVELOPMENT	DATE:	

CITY OF TSHWANE

ELECTRICITY DEPARTMENT
GENERAL MANAGER
ELECTRICITY
J.A. EHRICH, Pr. Ing.
PO BOX 423
PRETORIA
0001
TEL: 308 4368 FAX: 308 4387

APPROVED BY:

FOR ELEKTRICITY DEPARTMENT

DATE:

OUR DRAWING NO FB- | SCALE: 1:1500 | SHEET: 1 OF 1